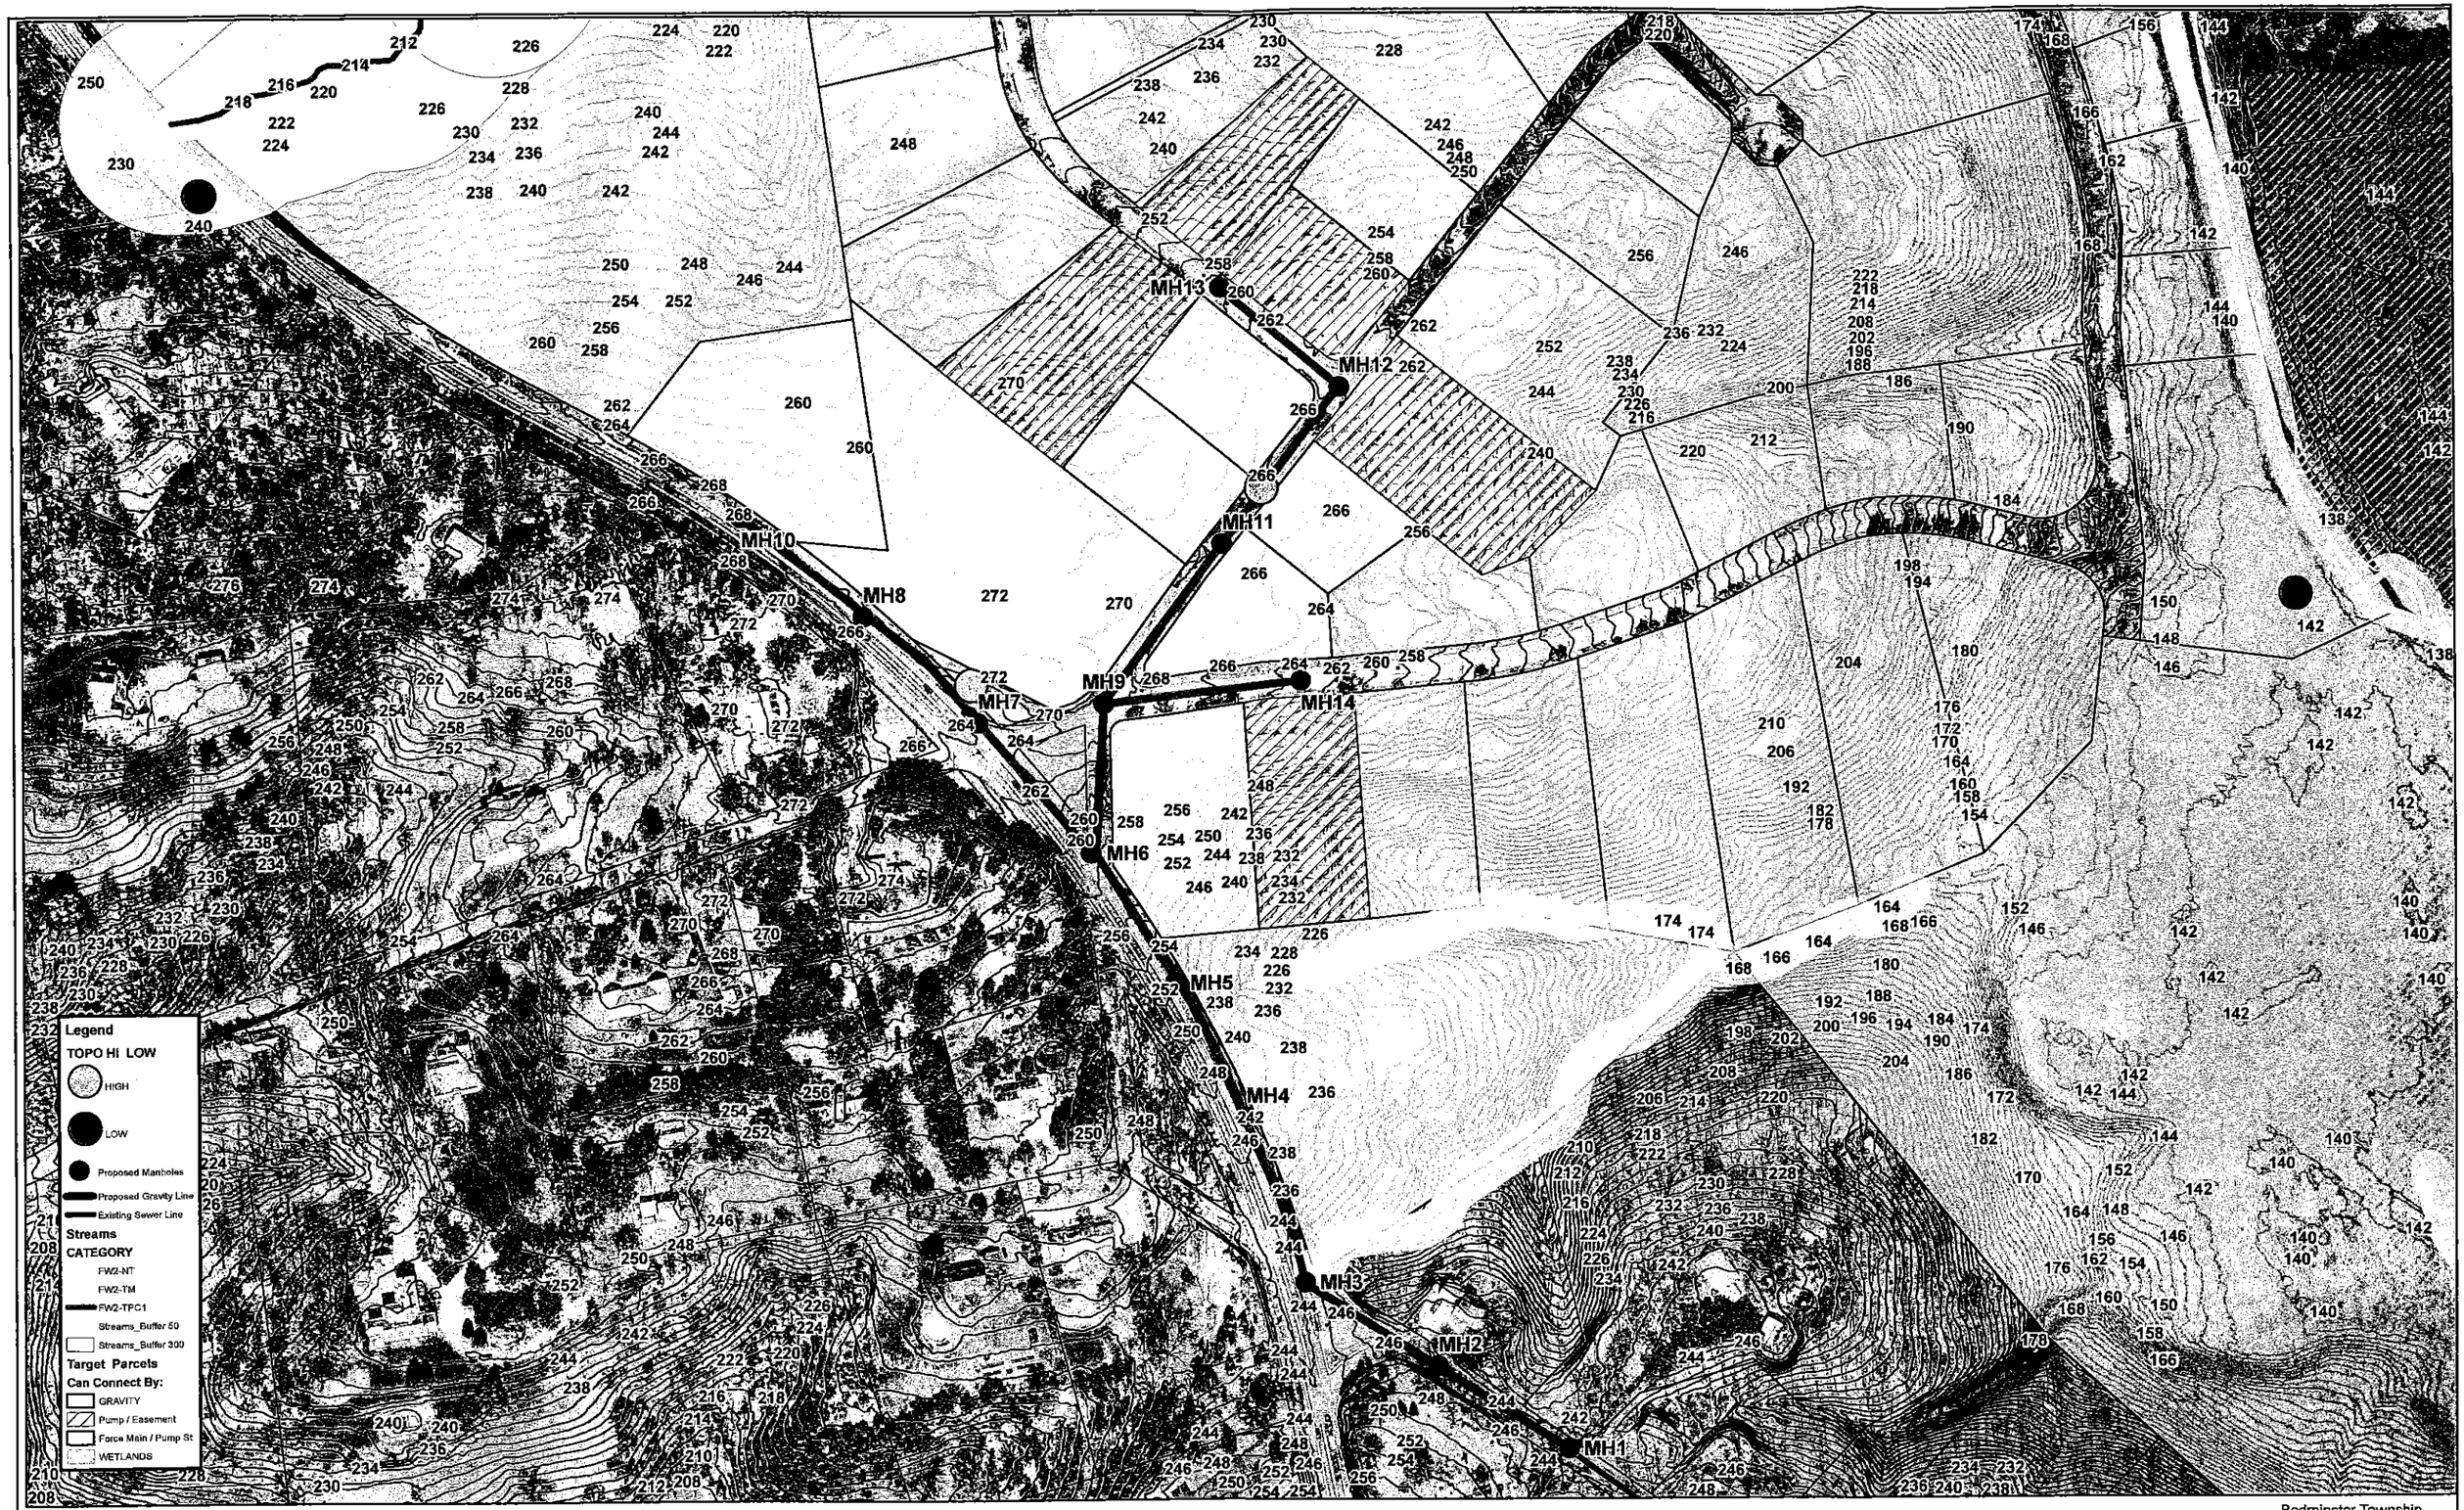

1 inch = 200 feet

Bedminster Township
Sewer Feasibility Analysis
15BD102